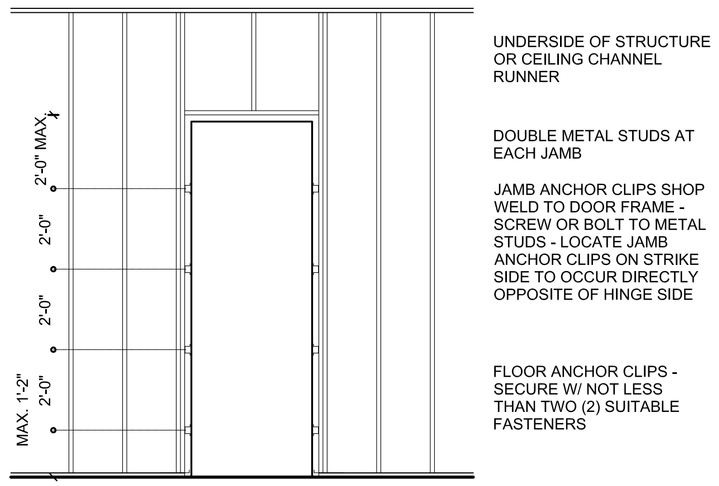

20	DRYWALL FRAMED OPEN'G. INSTALLATION	3/8"- 1'-0"

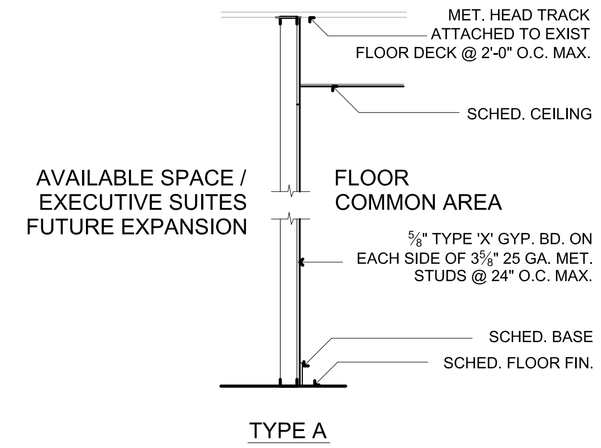

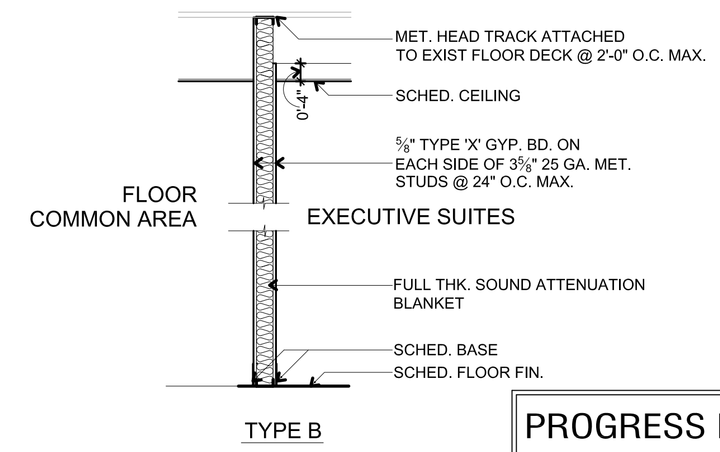

PROGRESS REVIEW ONLY
NOT FOR CONSTRUCTION

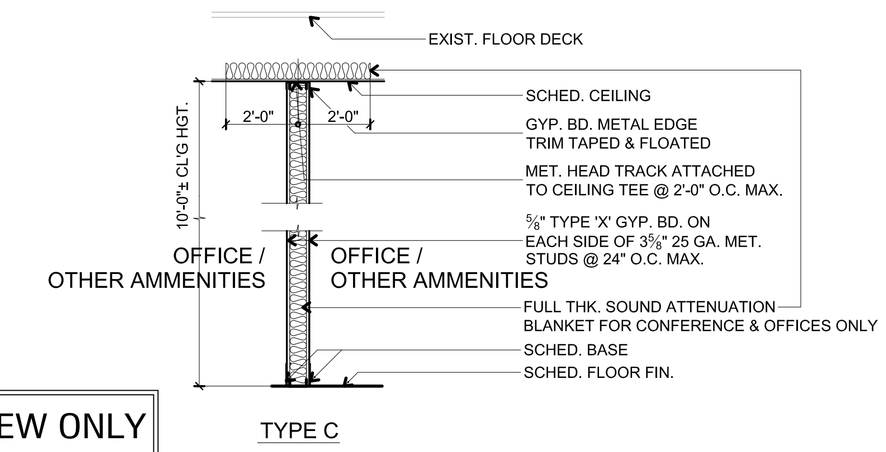

NOTE!
1) CONTRACTOR SHALL COMPLY W/ MET. STUD MANUFACTUR'S RECOMMENDATION ON HEIGHT SPAN .

16	NON-LOAD BEARING INTERIOR PARTITION DETAIL	N.T.S.

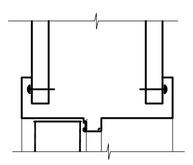

DOOR HEAD

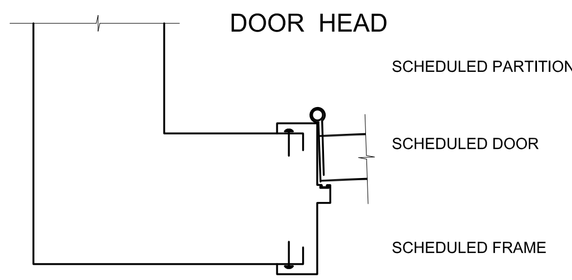

DOOR JAMB

19	DOOR HEAD & JAMB DETAIL	2"- 1'-0"

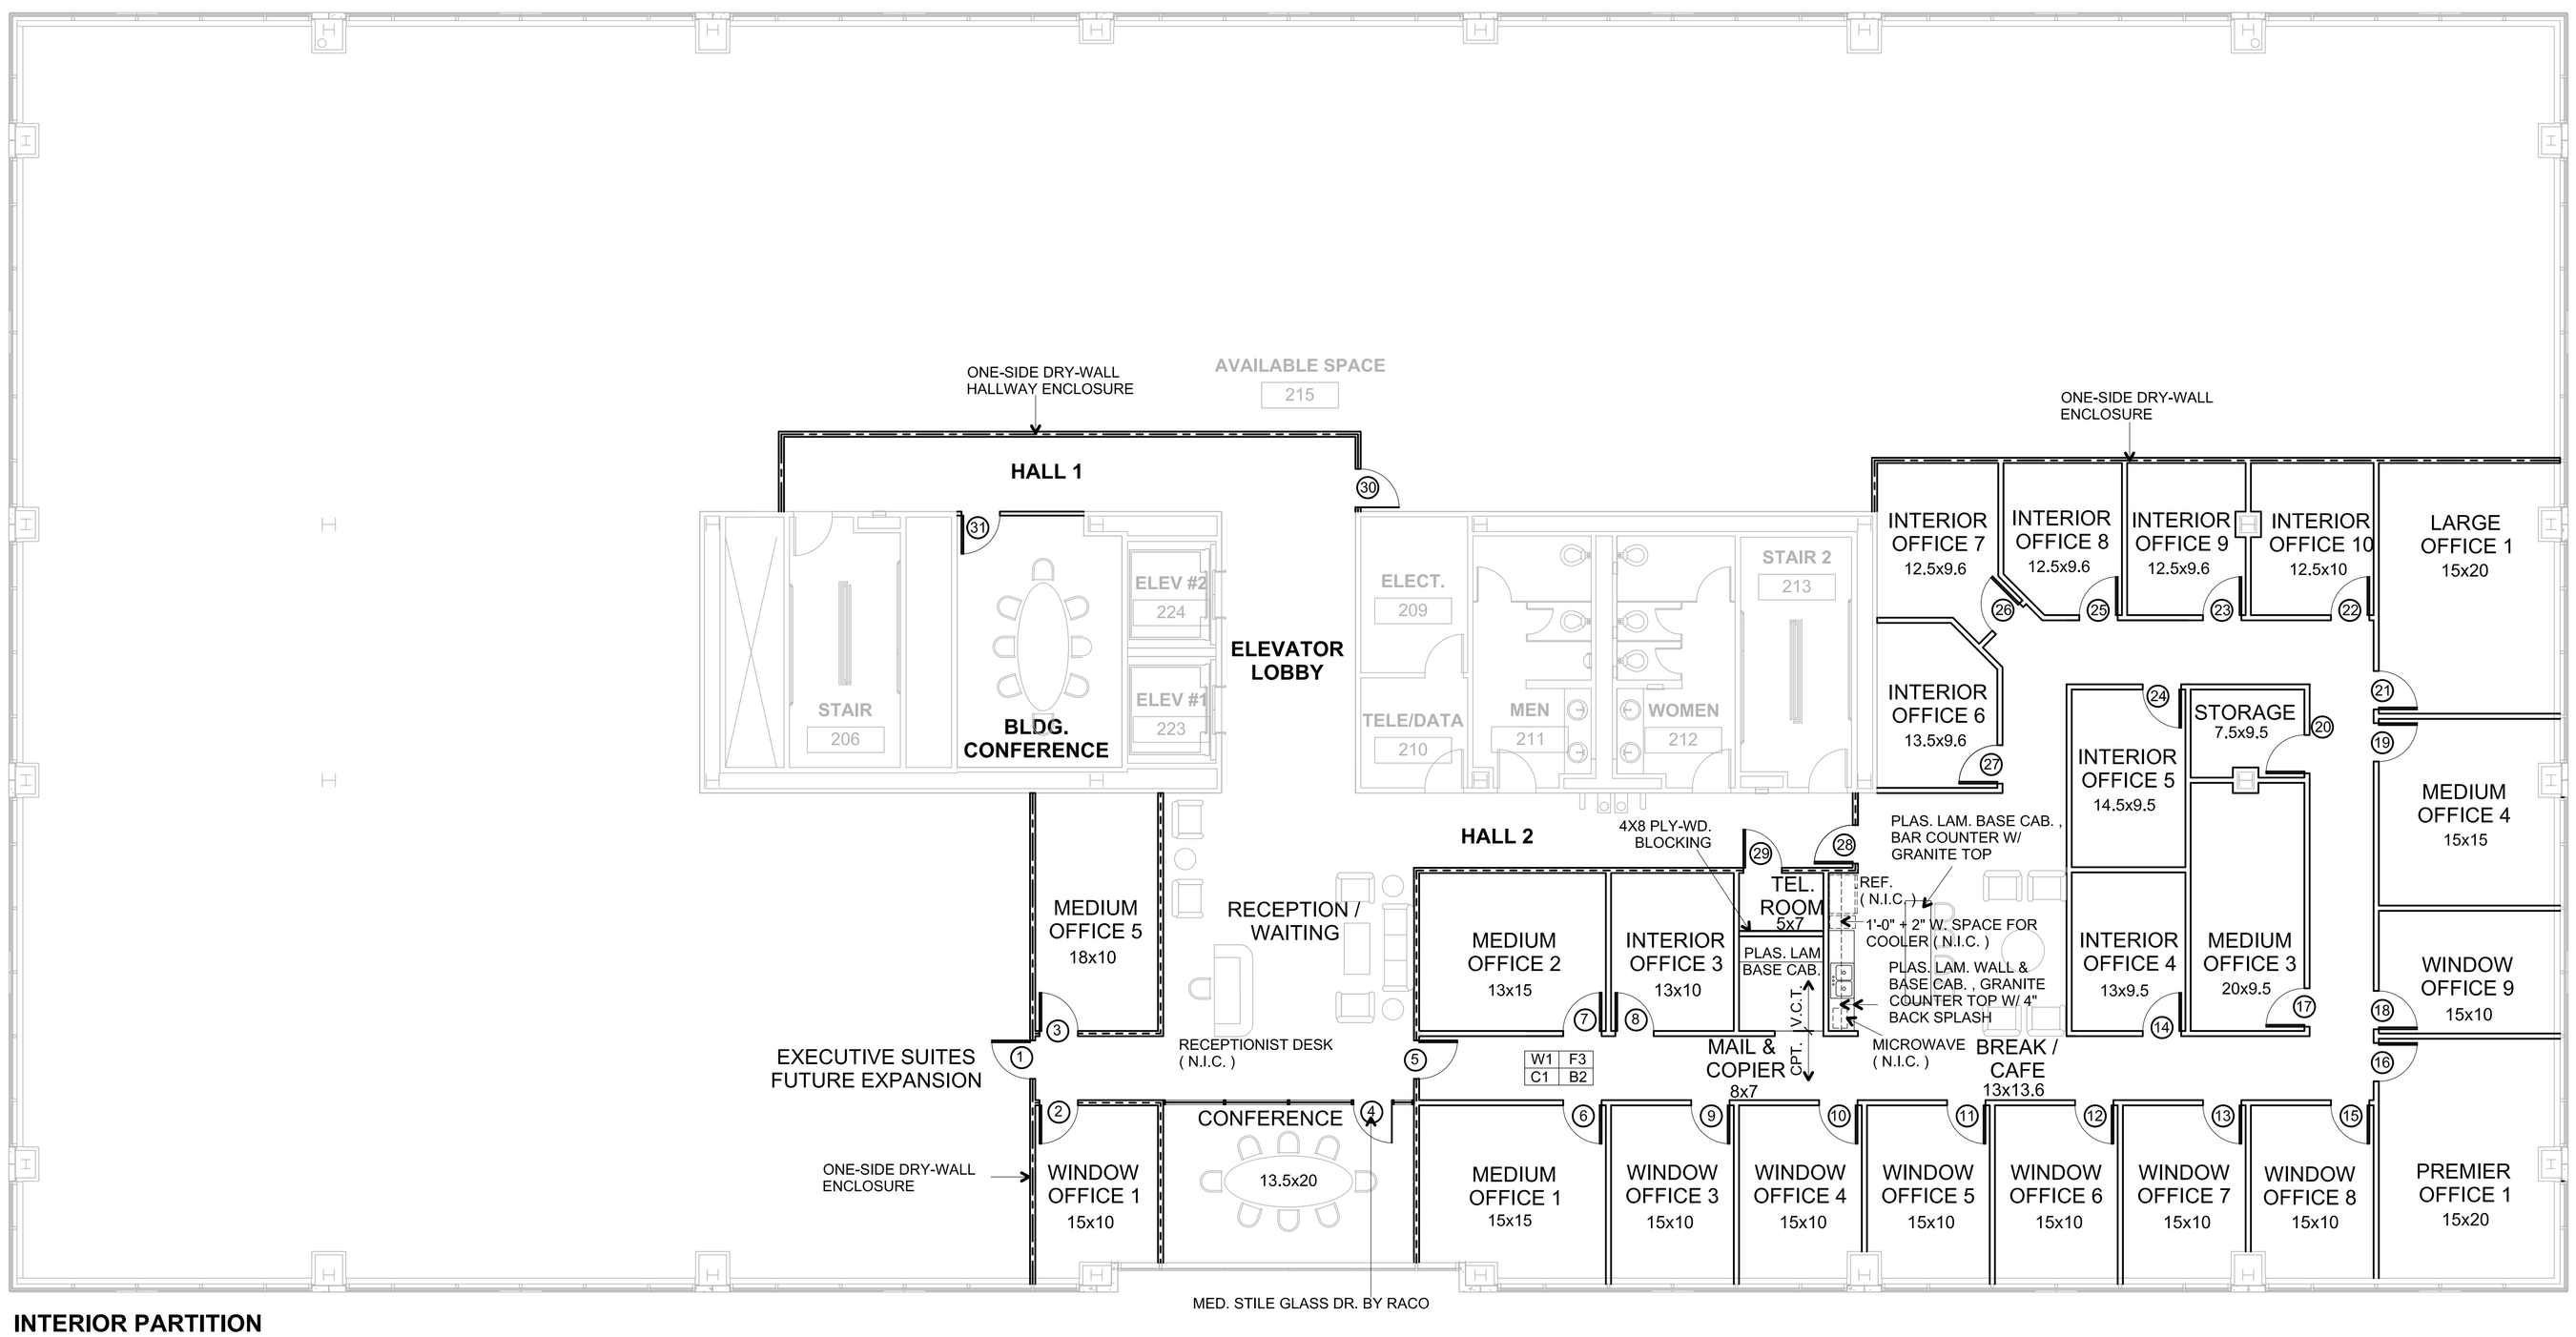

INTERIOR PARTITION
LEGEND

- EXIST. NON-LOADING BEARING DRY WALL PTN. & CONSTRUCTION STAY
- TYP. NON-LOADING BEARING DRY WALL PTNS. TYPE ' A '.
- TYP. NON-LOADING BEARING DRY WALL PTNS. TYPE ' B '.
- TYP. NON-LOADING BEARING DRY WALL PTNS. TYPE ' C '.

NOTES:

1) REFER TO SHADOW CREEK BUSINESS CENTER 1 FOR TENANT STANDARDS BY ZCA DATED SEPTEMBER 22, 2009 ATTACHED.
2) TYP. DRY WALL PTN. SHALL BE TYPE 'C' , U.N.O.
3) ALL DRY WALL PAINTED SHERWIN WILLIAM W/ "ORANGE PEEL" TEXTURE & FLAT FINISH, ONE PRIME PLUS TWO COAT.
4) ALL EXISTING CONSTRUCTION AT ELEVATOR LOBBY, FUTURE LEASE, HALL 1 & HALL 2 SHALL BE FINISHED OUT.
5) ALL FF & E ARE N.I.C. UNLESS NOTED OTHERWISE.

NORTH

13	FLOOR PLAN	1/8"- 1'-0"

REGISTERED ARCHITECT SPENCER C. TOUPS 11749 STATE OF TEXAS

THE RECORD COPY OF THIS DRAWING IS ON FILE AT THE OFFICE OF R & T ARCHITECTS, INC. THIS DOCUMENT IS RELEASED FOR REVIEW ONLY, IT IS NOT TO BE USED FOR REGULATORY APPROVAL, PERMITTING OR CONSTRUCTION UNLESS SIGNED BY REGISTERED ARCHITECT.

R&T architects,inc.
SINCE1998
3300 S. Gessner Suite 119
Houston, Texas 77063
T: 713 - 974 - 2008
F: 713 - 974 - 2262
E: rtarch@swbell.net
www.rtarch.net

EXECUTIVE SUITES - SUITE XXX

SHADOW CREEK BUSINESS CENTER

11233 SHADOW CREEK PARKWAY
PEARLAND, TEXAS 77584

DATE:	ISSUE/REVISION:
1-27-10	CONCEPT SPACE PLAN
2-09-10	REV. 1 SPACE PLAN
2-18-10	PRELIMINARY PRICING
4-05-10	ISSUE TO MEP

DRAWN BY: F.T.
DATE: 10 MARCH, 2010
PROJECT NO: 10102
TITLE: FLOOR PLAN
SHEET: A - 1.0